

PHASE I

CONTRACTOR SHALL INSTALL & REMOVE TRAFFIC CONTROL ON A DAILY BASIS.

CONTRACTOR SHALL CONTACT PROPERTY OWNER(S) 72 HOURS PRIOR TO START OF WORK FOR TEMPORARY DRIVEWAY CLOSURE




CONTACT IMPACTED PROPERTY OWNER(S) 72-HOURS PRIOR TO START OF WORK.

THIS WORK SITE TRAFFIC CONTROL PLAN IS NOT A PERMIT DEPARTMENT OF TRANSPORTATION ACCEPTANCE OF THIS PLAN DOES NOT CONSTITUTE CITY APPROVAL OF THE STREET, LANE AND/OR SIDEWALK CLOSURE(S) DEPICTED ON THIS PLAN. THE CONTRACTOR SHALL OBTAIN THE APPROPRIATE PERMIT FROM EITHER THE BUREAU OF STREET SERVICE OR BUREAU OF ENGINEERING PRIOR TO THE IMPLEMENTATION OF THIS PLAN.

PURSUANT TO THE STATE OF CALIFORNIA ENGINEERS PROFESSIONAL ACT, BUSINESS AND PROFESSIONAL CODE SECTION 6703, THE RESPONSIBLE CHARGE OF WORK FOR THE ENGINEER OF RECORD INCLUDES THE INVESTIGATION OF SITE CONDITION NECESSARY TO SUPPORT THE DESIGN OF PROFESSIONAL ENGINEERING RELATED WORK.

THIS TRAFFIC CONTROL PLAN SHALL NOT BE INSTALLED SIMULTANEOUS ON THE SAME DAY WITH ANY OTHER TRAFFIC CONTROL PLAN FOR THIS WORKSITE.

COORDINATE TEMPORARY PARKING RESTRICTION WITH WHITTIER PUBLIC WORKS DEPARTMENT AND POST APPROVED "TEMPORARY NO PARKING" SIGNS SEVENTY-TWO (72) HOURS PRIOR TO START OF WORK. CALL (626) 570-5061.

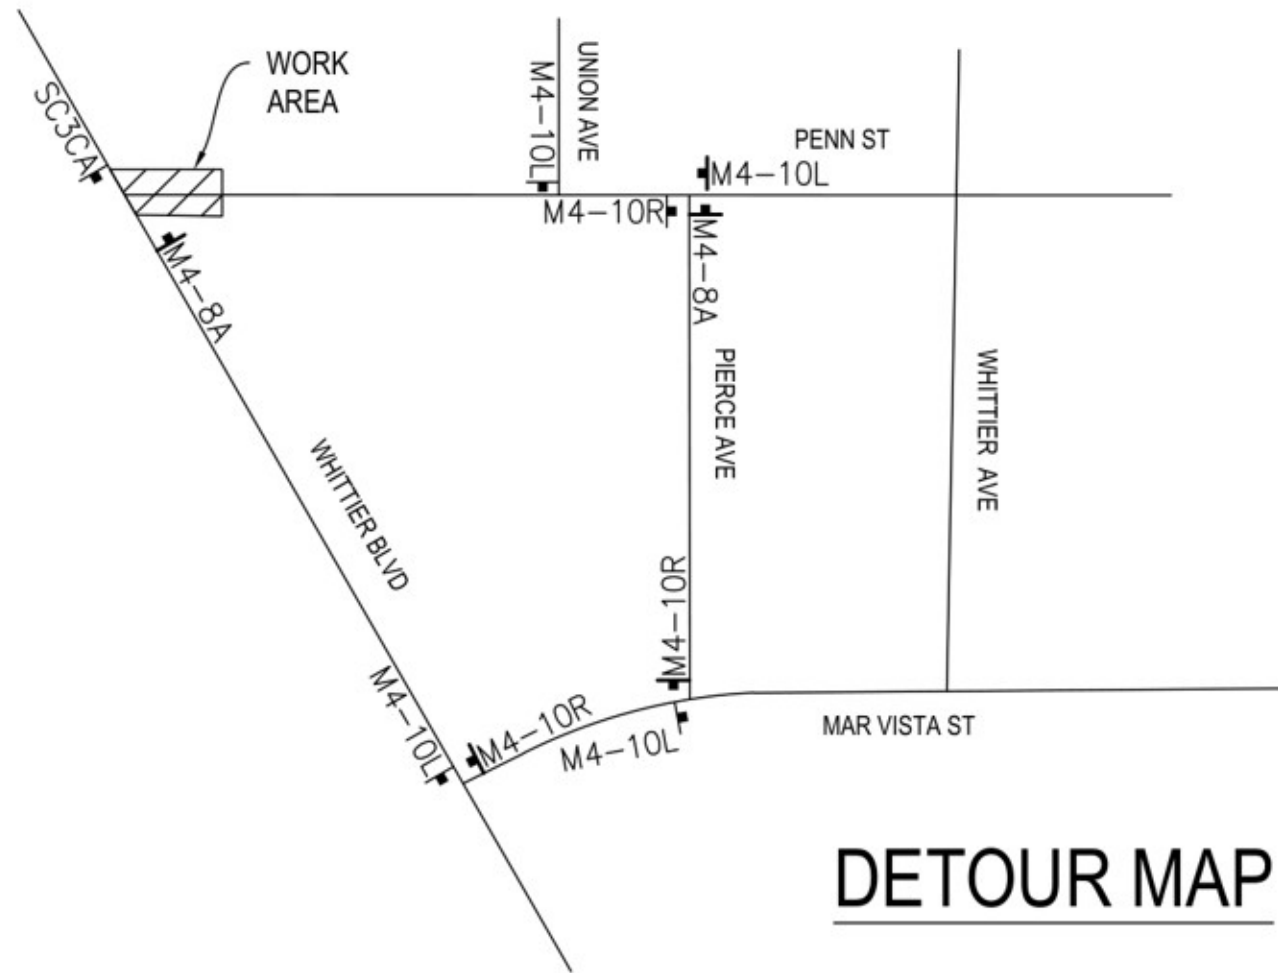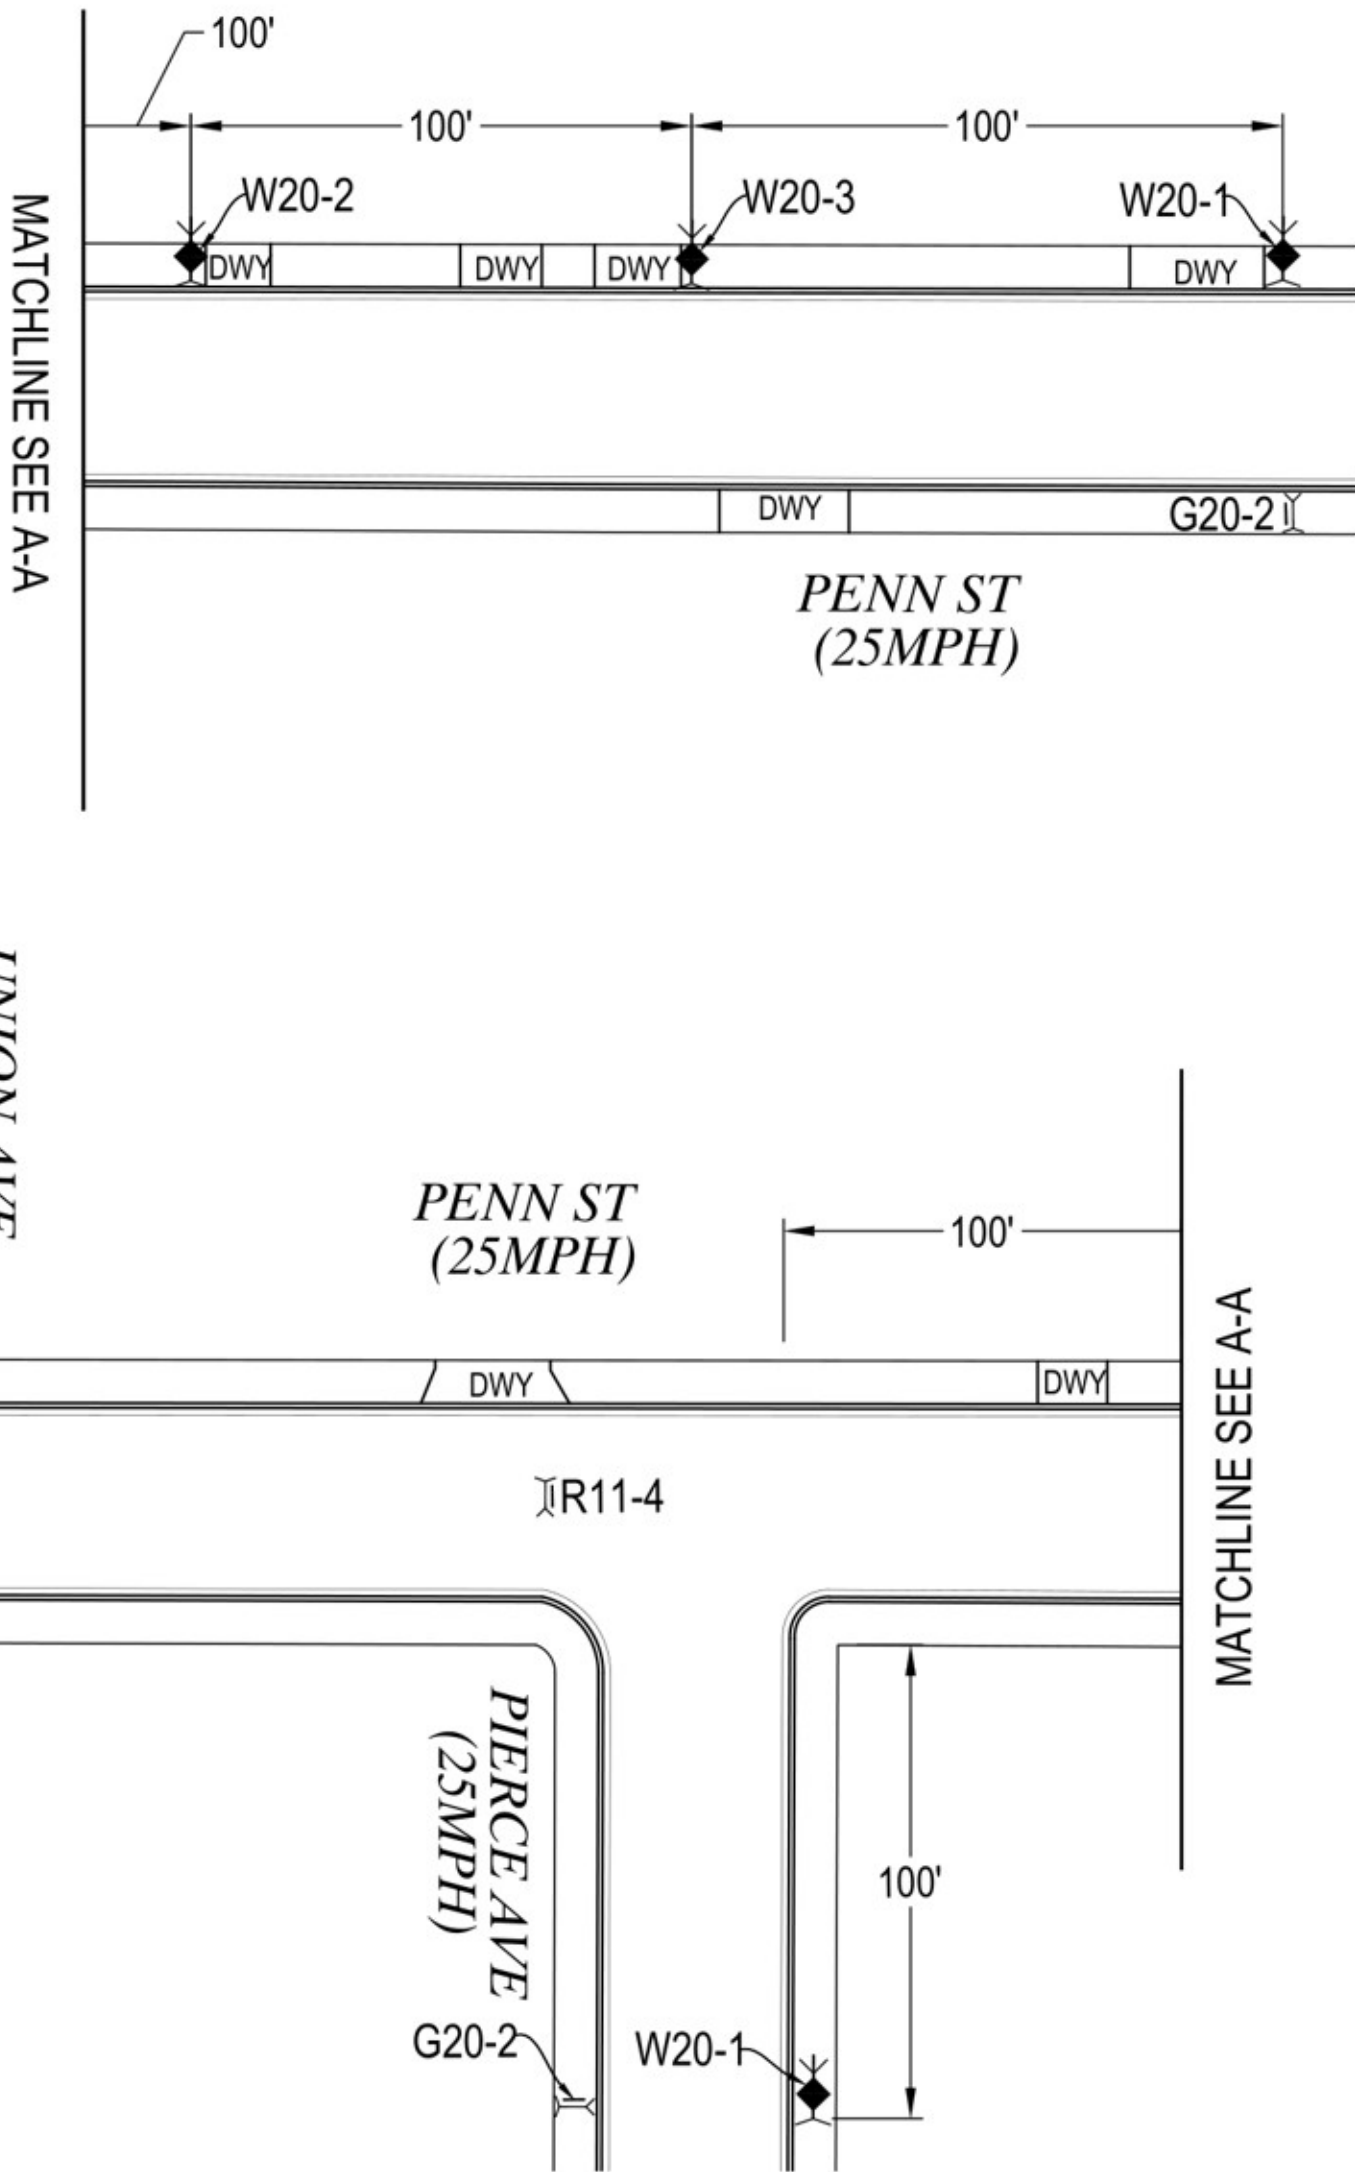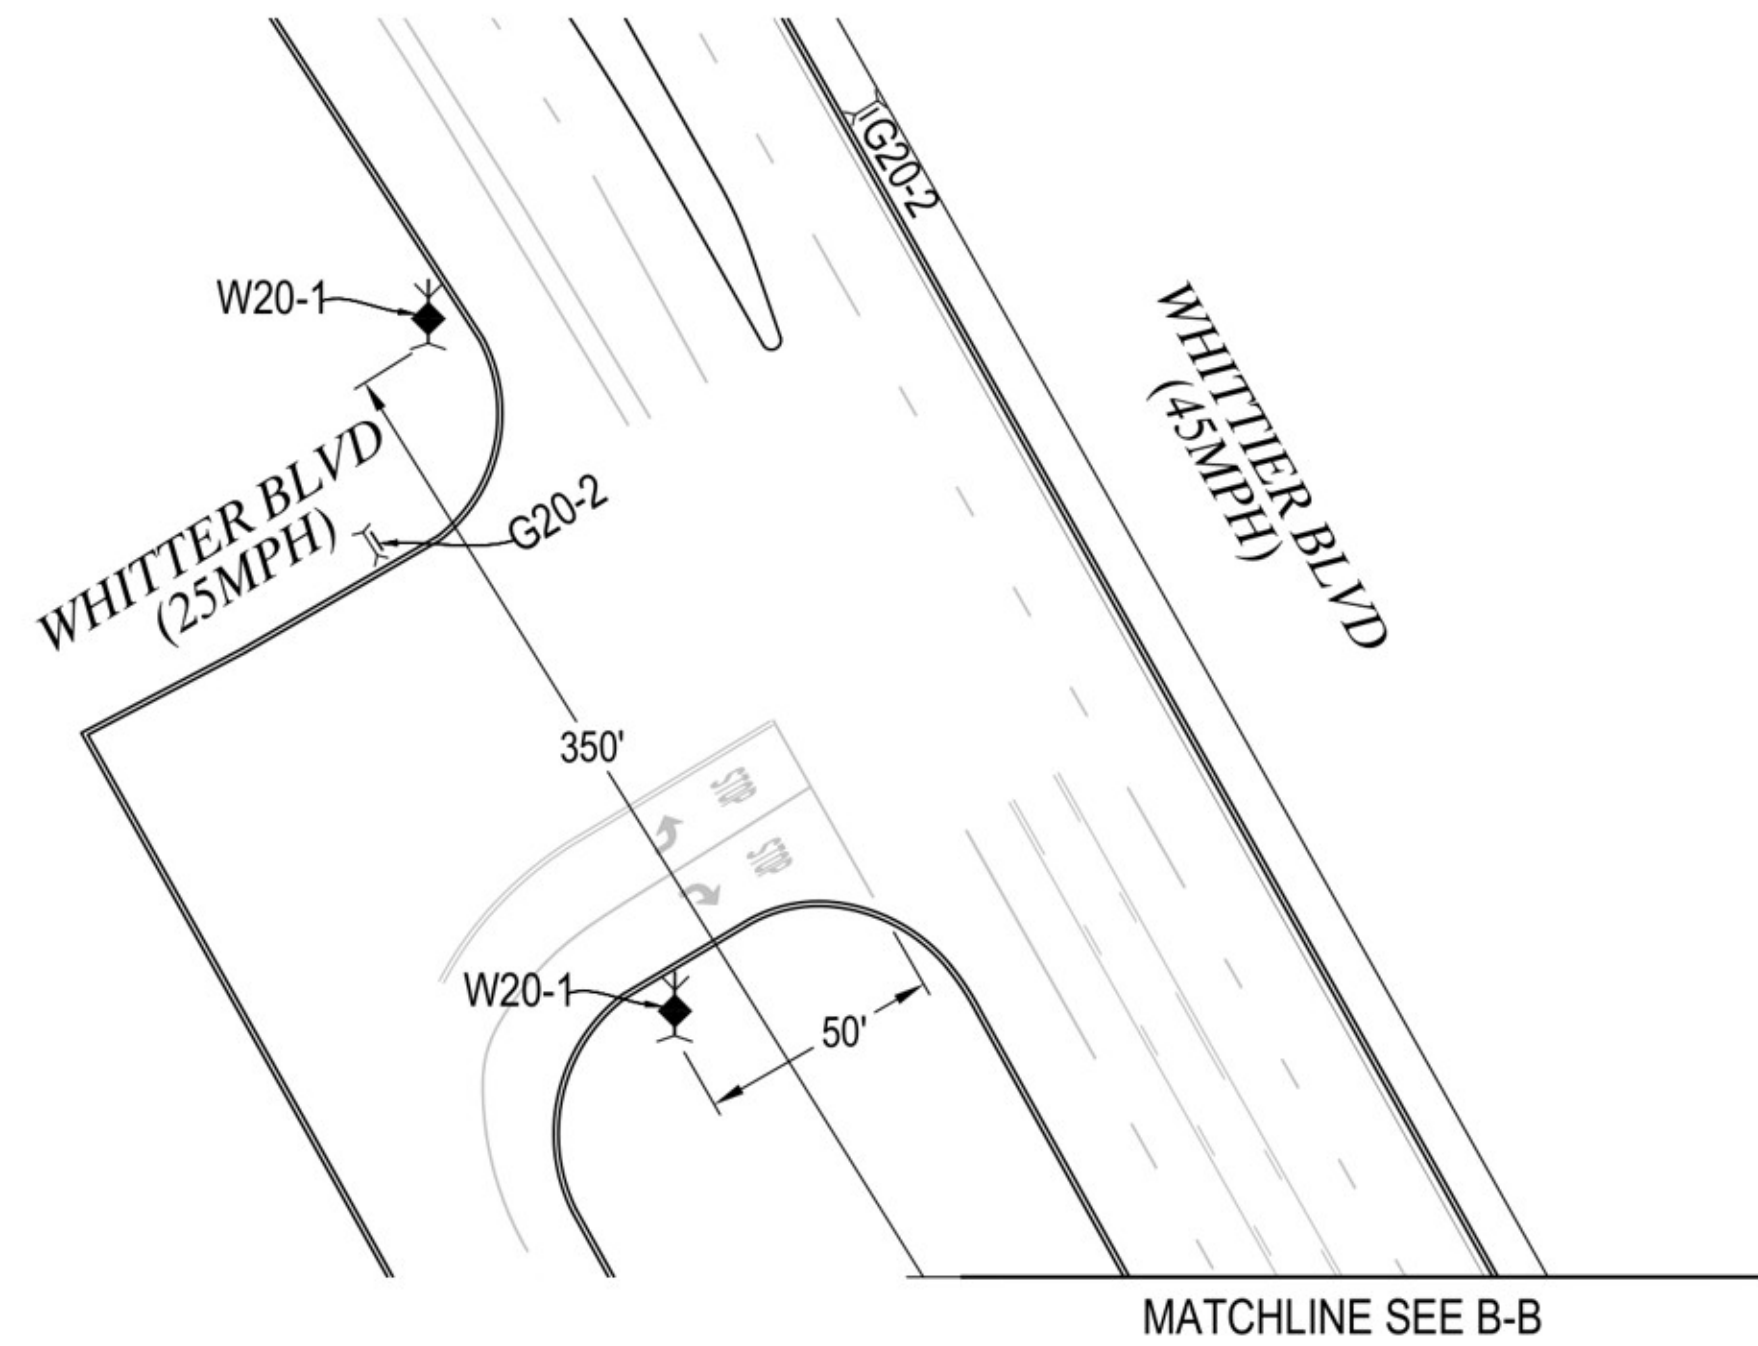

PLANS PREPARED BY:

Public Ready
Temporary Traffic Control

4195 KINGSLEY ST #20
MONTCLAIR, CA 91763
P (323) 900-9824
www.PublicReady.co

PUBLIC READY PLAN EXAMPLE - CUSTOMER DETAILS REMOVED

ILLUSTRATIVE ONLY - NOT FOR CONSTRUCTION OR PERMIT USE

PREPARED BY:
SCOTT SANDOVAL

SCALE:
1" = 40'

SHEET NUMBER:
2 OF 6

HIGH LEVEL WARNING DEVICE	FLASHING ARROW BOARD(FAS)
TYPE II BARRICADE WITH SIGN	WORK AREA / CLOSURE
TYPE III BARRICADE WITH SIGN	CLOSURE BY OTHERS
TRAFFIC CONE / DELINEATOR	FLAGGER / T.C.O.
DELINEATION-MOUNTED SIGN	DELINEATION CENTERLINE

North arrow pointing North (N), South (S), East (E), and West (W).

SCALE: 1" = 40'

0 40 80