



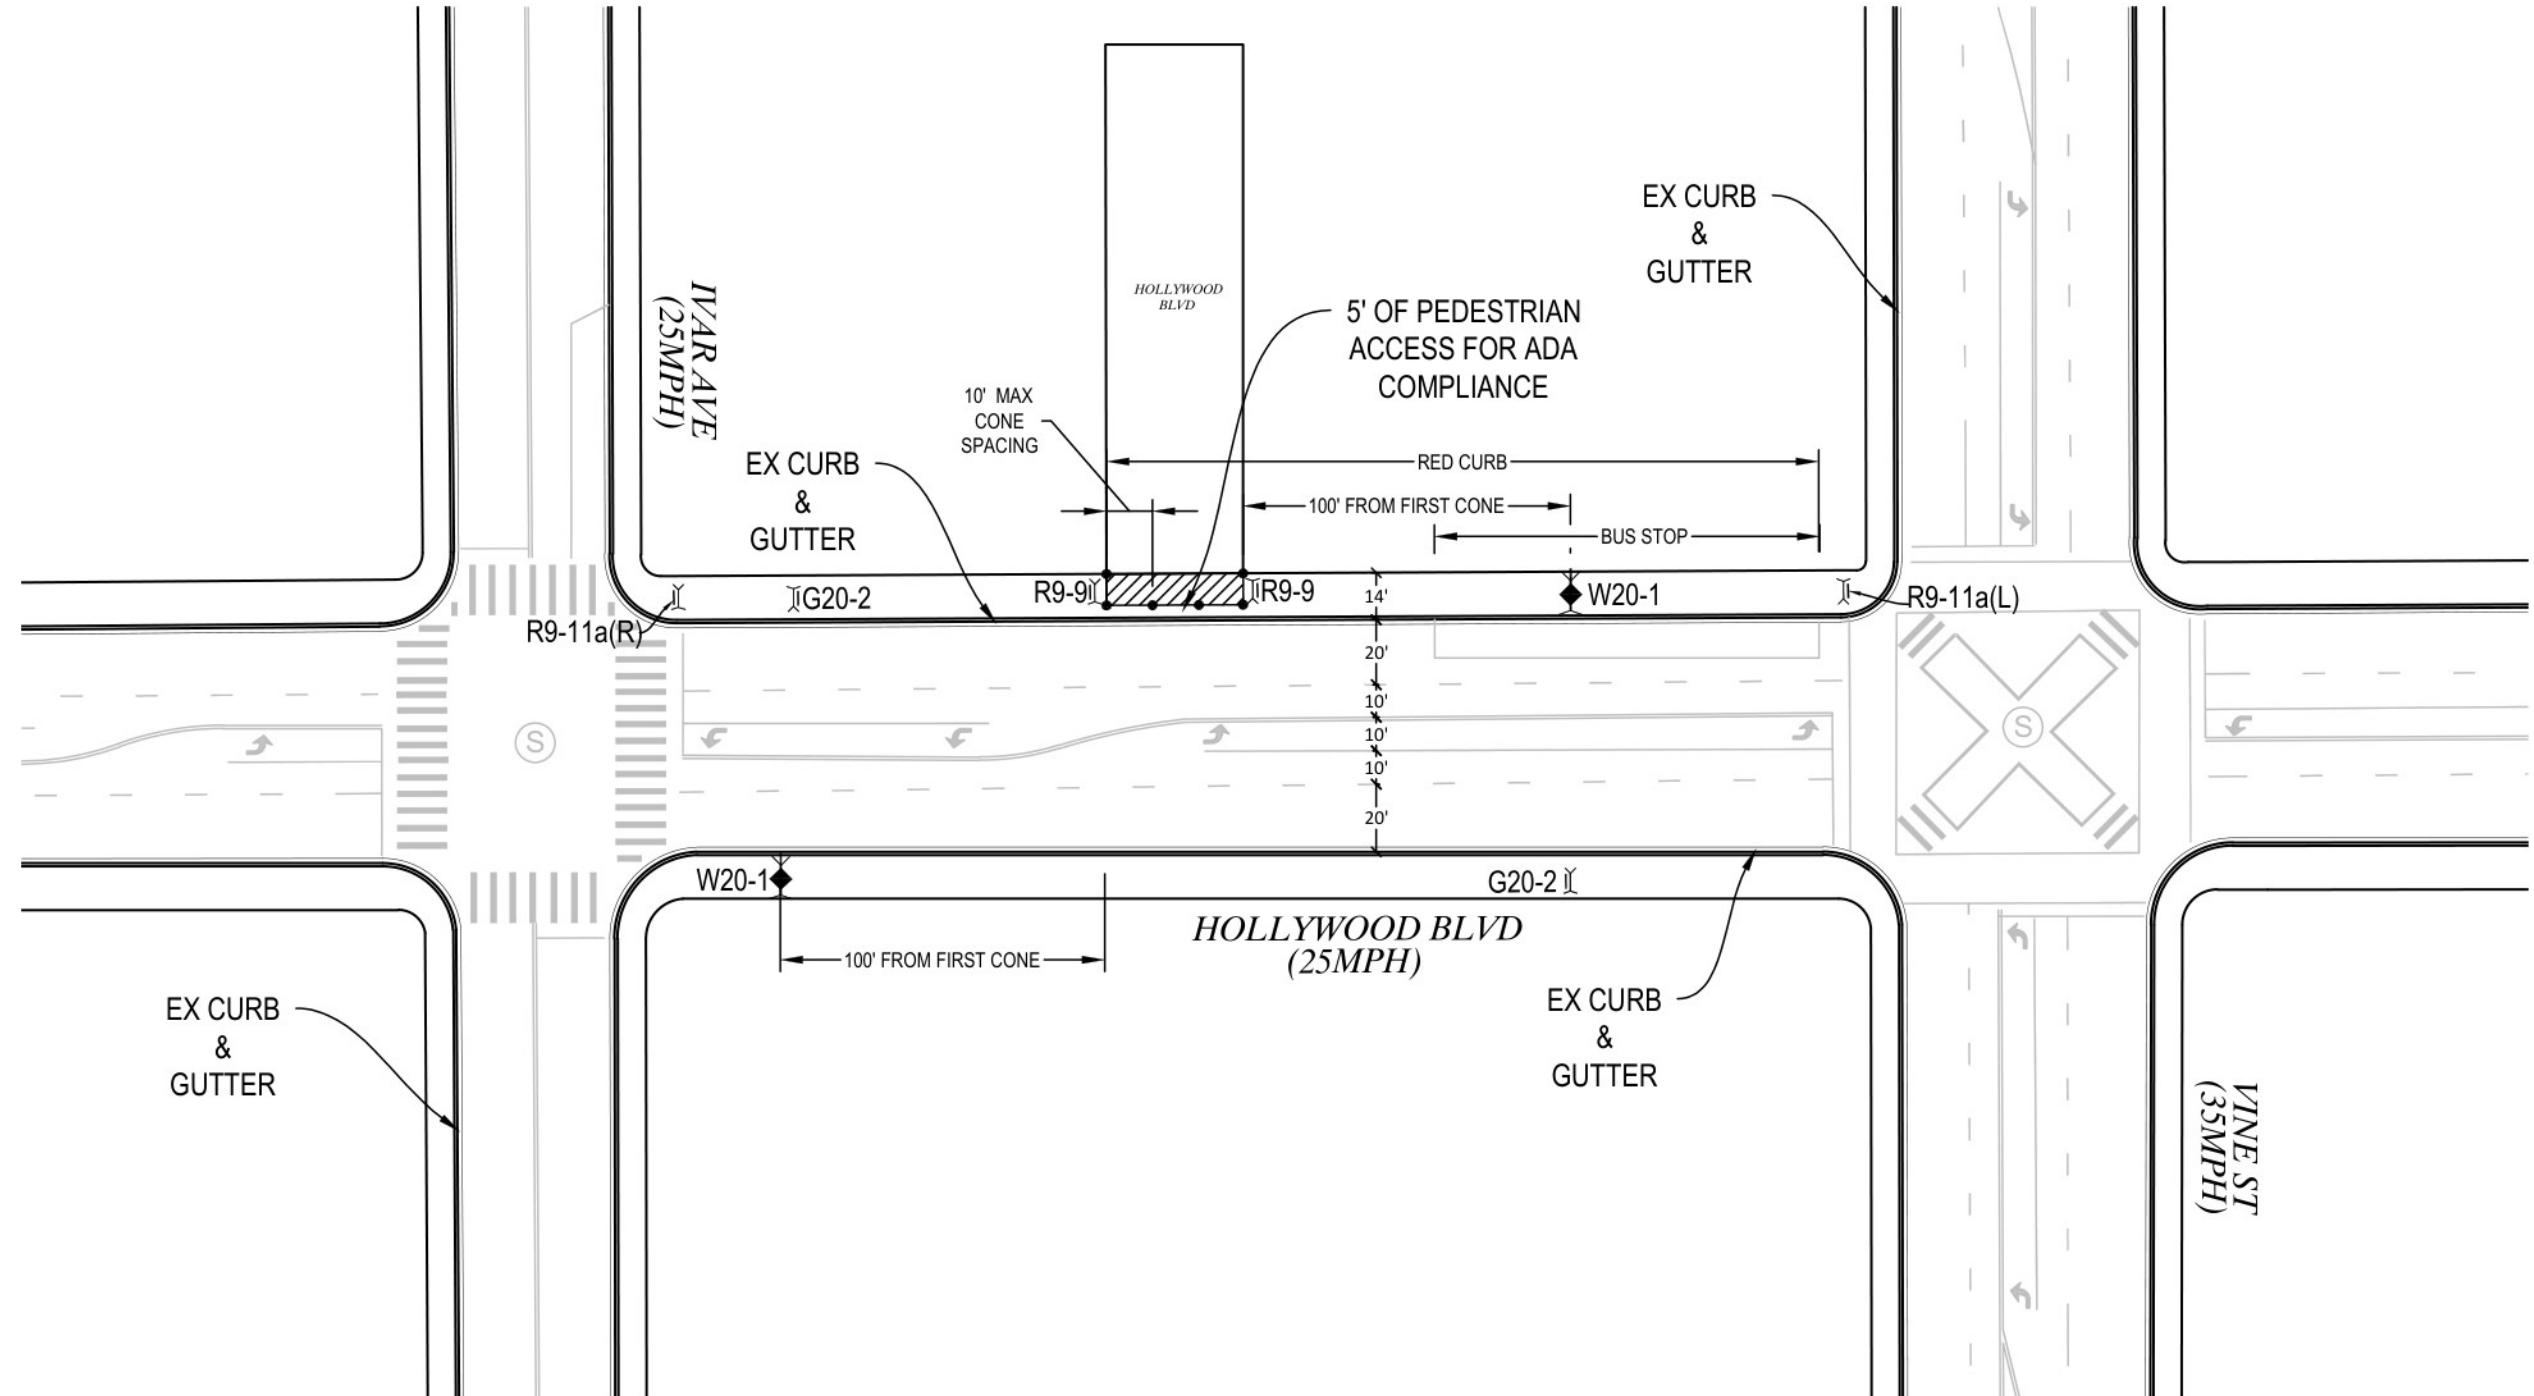

PLANS PREPARED BY:

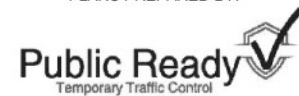

4195 KINGSLEY ST #20
MONTCLAIR, CA 91763
P (323) 900-9824
www.PublicReady.co

PUBLIC READY PLAN EXAMPLE - CUSTOMER DETAILS REMOVED

ILLUSTRATIVE ONLY - NOT FOR CONSTRUCTION OR PERMIT USE

PREPARED BY:
SCOTT SANDOVAL

SCALE:
N.T.S.

SHEET NUMBER:
2 OF 2

HIGH LEVEL WARNING DEVICE	FLASHING ARROW BOARD
TYPE II BARRICADE WITH SIGN	WORK AREA / CLOSURE
TYPE III BARRICADE WITH SIGN	CLOSURE BY OTHERS
TRAFFIC CONE / DELINEATOR	FLAGGER / T.C.O.
DELINEATION-MOUNTED SIGN	DELINEATION CENTERLINE

