


PHASE I
WATER

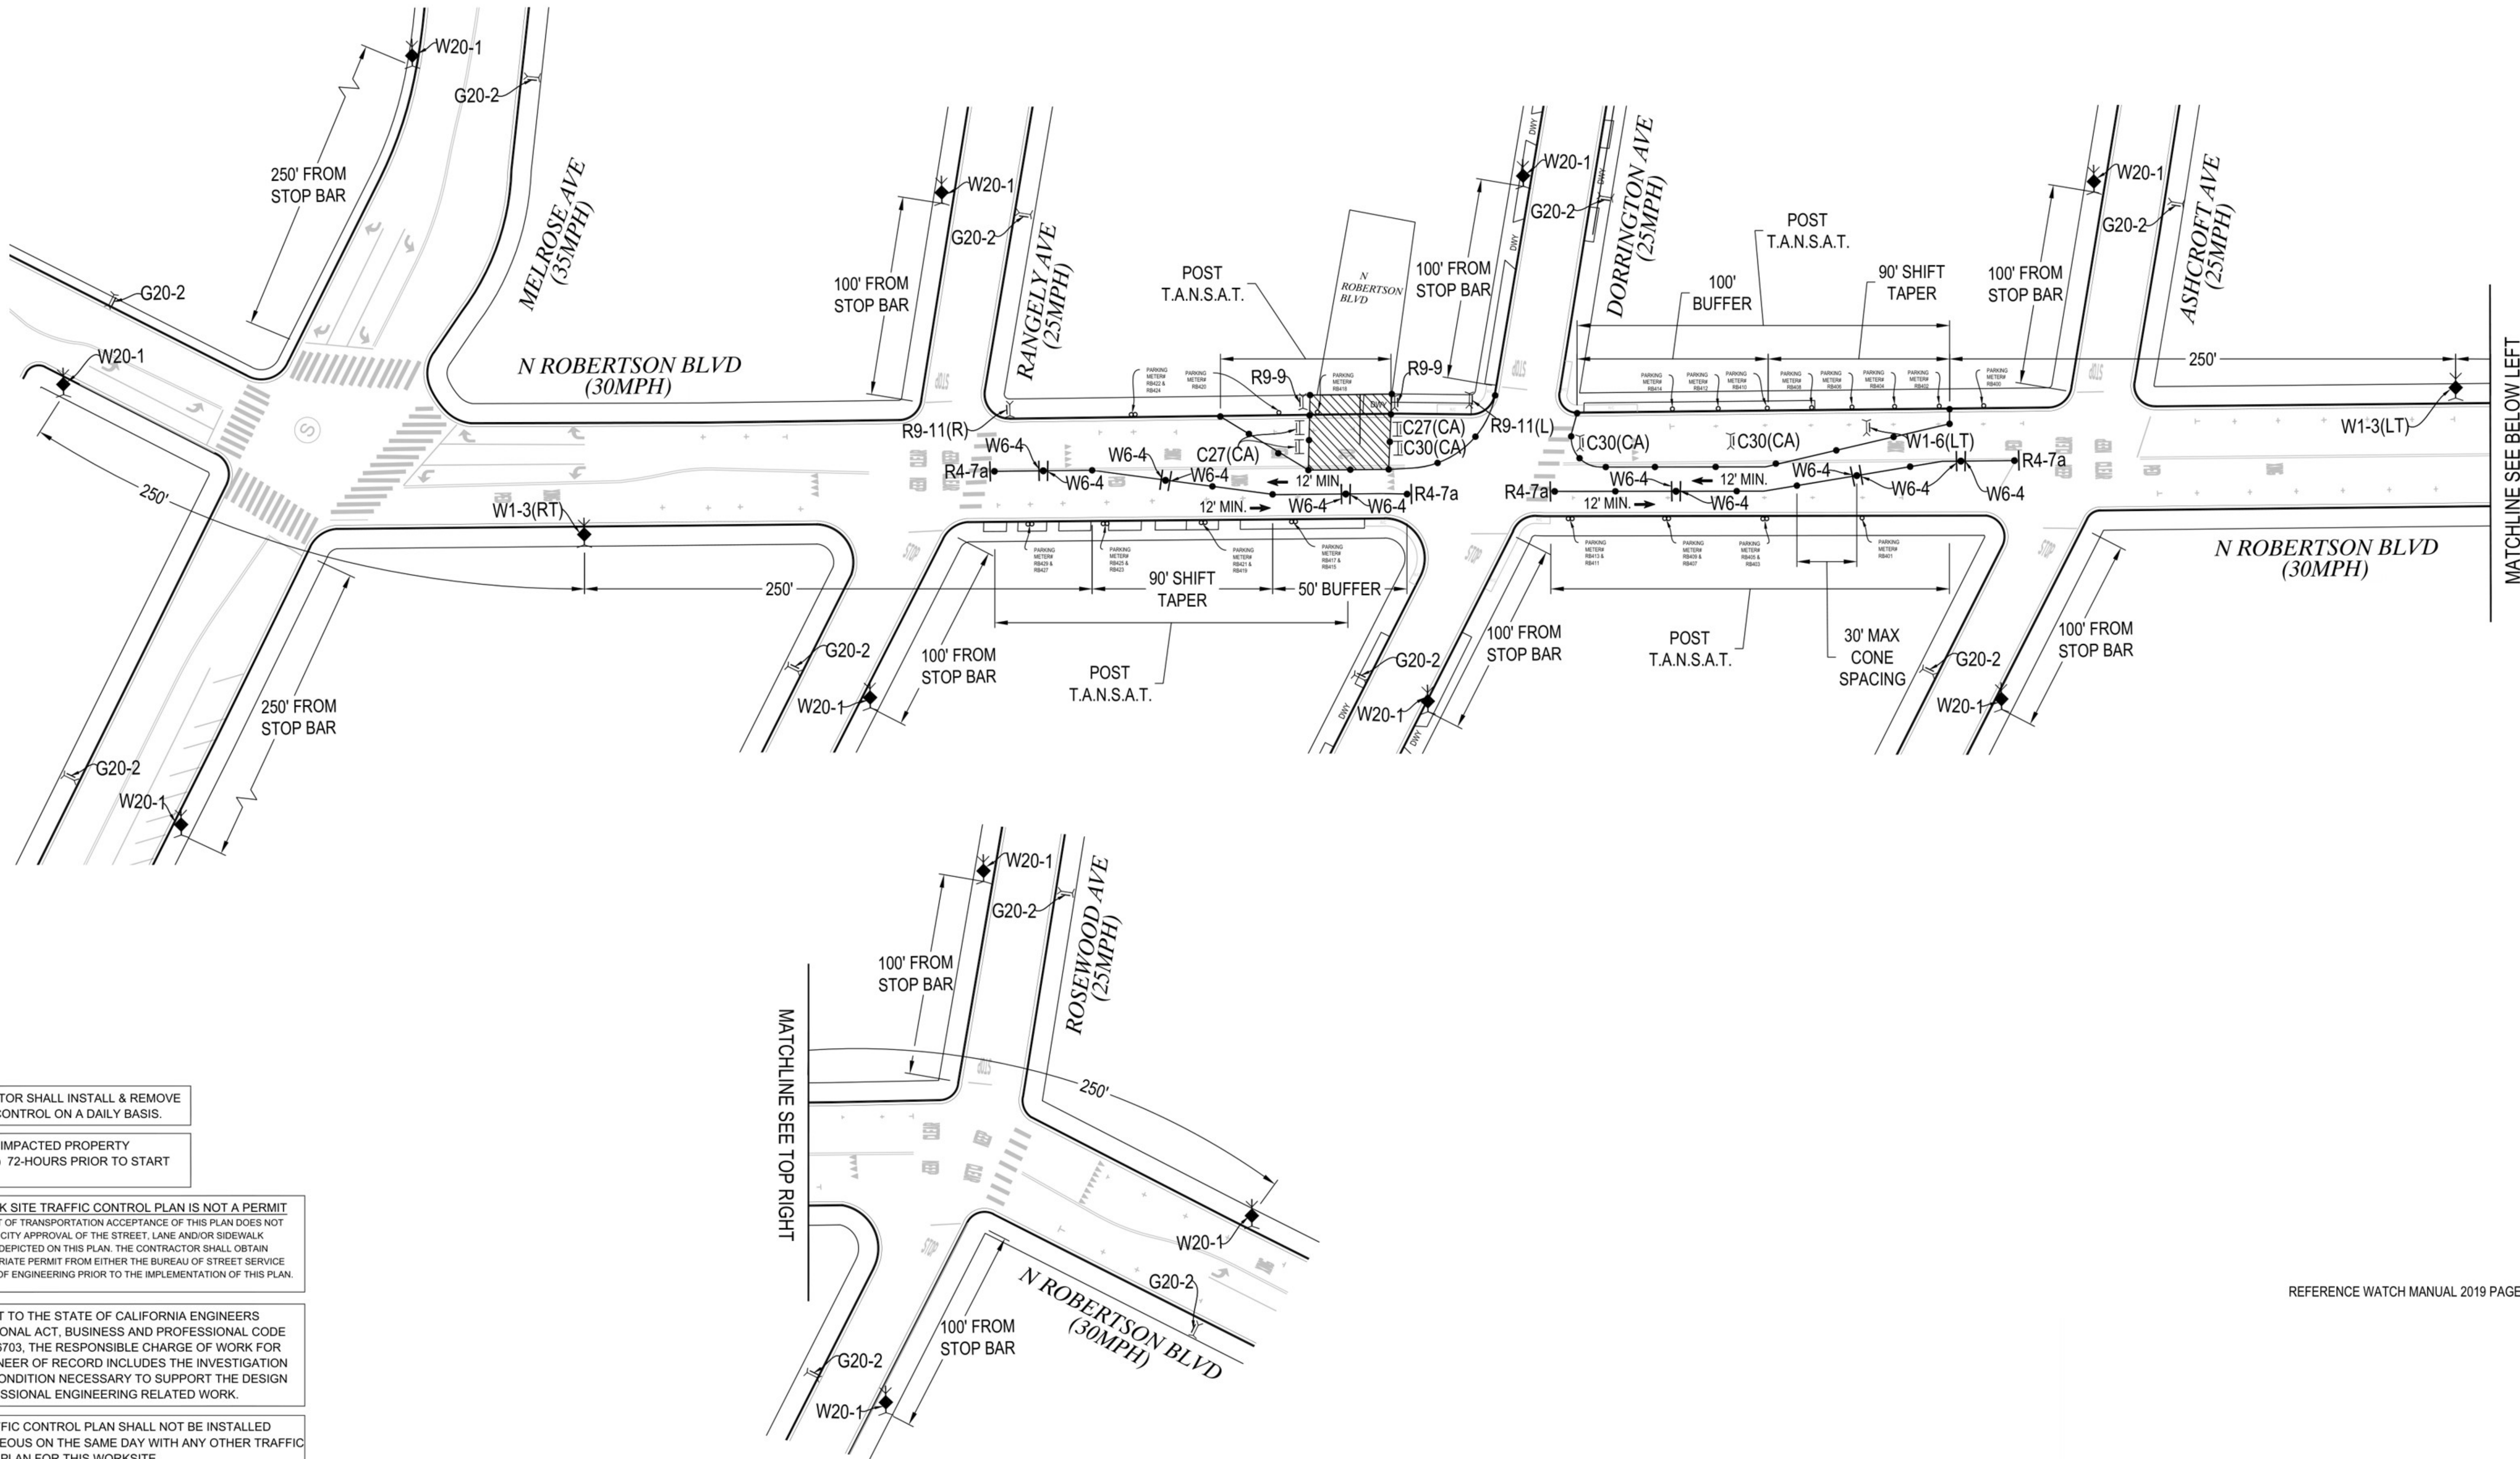

CONTRACTOR SHALL INSTALL & REMOVE TRAFFIC CONTROL ON A DAILY BASIS.

CONTACT IMPACTED PROPERTY OWNER(S) 72-HOURS PRIOR TO START OF WORK.

THIS WORK SITE TRAFFIC CONTROL PLAN IS NOT A PERMIT. DEPARTMENT OF TRANSPORTATION ACCEPTANCE OF THIS PLAN DOES NOT CONSTITUTE CITY APPROVAL OF THE STREET, LANE AND/OR SIDEWALK CLOSURE(S) DEPICTED ON THIS PLAN. THE CONTRACTOR SHALL OBTAIN THE APPROPRIATE PERMIT FROM EITHER THE BUREAU OF STREET SERVICE OR BUREAU OF ENGINEERING PRIOR TO THE IMPLEMENTATION OF THIS PLAN.

PURSUANT TO THE STATE OF CALIFORNIA ENGINEERS PROFESSIONAL ACT, BUSINESS AND PROFESSIONAL CODE SECTION 6703, THE RESPONSIBLE CHARGE OF WORK FOR THE ENGINEER OF RECORD INCLUDES THE INVESTIGATION OF SITE CONDITION NECESSARY TO SUPPORT THE DESIGN OF PROFESSIONAL ENGINEERING RELATED WORK.

THIS TRAFFIC CONTROL PLAN SHALL NOT BE INSTALLED SIMULTANEOUS ON THE SAME DAY WITH ANY OTHER TRAFFIC CONTROL PLAN FOR THIS WORKSITE.

REFERENCE WATCH MANUAL 2019 PAGES: 42

PLANS PREPARED BY:



4195 KINGSLEY ST #20
MONTCLAIR, CA 91763
P (323) 900-9824
www.PublicReady.co

PUBLIC READY PLAN EXAMPLE - CUSTOMER DETAILS REMOVED

ILLUSTRATIVE ONLY - NOT FOR CONSTRUCTION OR PERMIT USE

PREPARED BY:
SCOTT SANDOVAL

SCALE:
1" = 40'

SHEET NUMBER:
2 OF 3

	HIGH LEVEL WARNING DEVICE		FLASHING ARROW BOARD
	TYPE II BARRICADE WITH SIGN		WORK AREA / CLOSURE
	TYPE III BARRICADE WITH SIGN		CLOSURE BY OTHERS
	TRAFFIC CONE / DELINEATOR		FLAGGER / T.C.O.
	DELINEATION-MOUNTED SIGN		DELINEATION CENTERLINE



SCALE: 1" = 40'
0 40 80